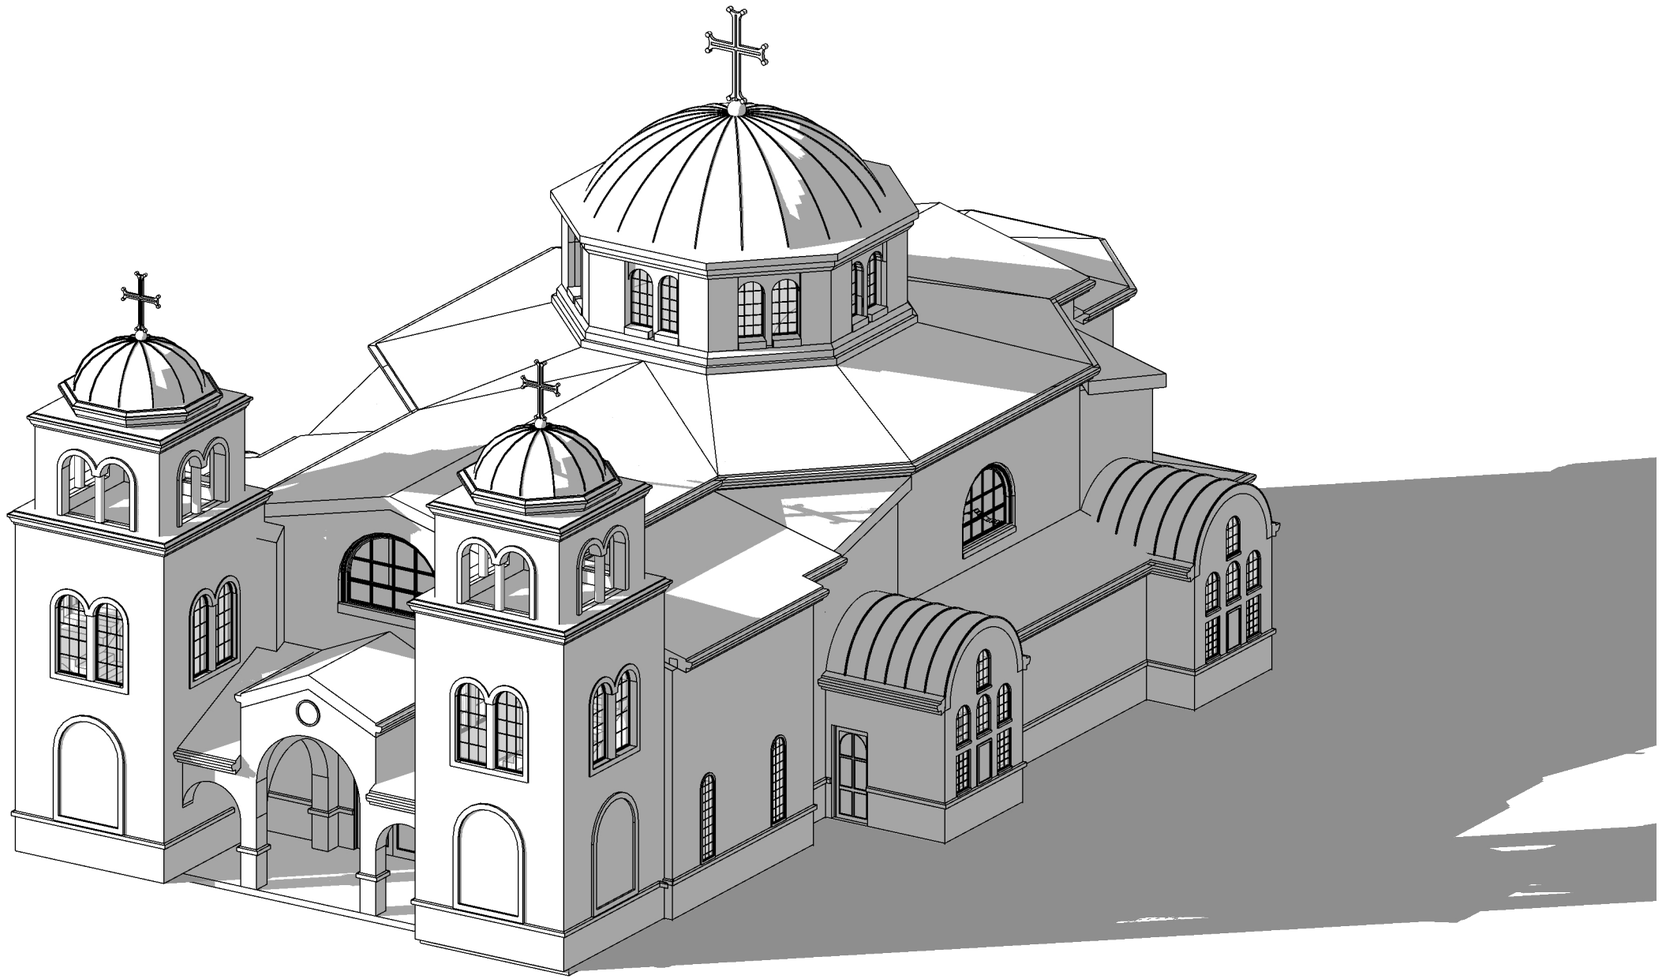


ST. EPHRAIM

VIEW 1

August 31, 2022

A

PROJECT NUMBER: xxxxxxxxxxx

CONCEPT DESIGN

Copyright © 2021 CJK Design Group

CJK studio
CHRIST J. KAMAGES
FAIA NCARB
ARCHITECT, PRINCIPAL



ST. EPHRAIM

VIEW 2

August 31, 2022


A

PROJECT NUMBER: xxxxxxxxxxx

CONCEPT DESIGN

Copyright © 2021 CJK Design Group

CJK studio
CHRIST J. KAMAGES
FAIA NCARB
ARCHITECT, PRINCIPAL

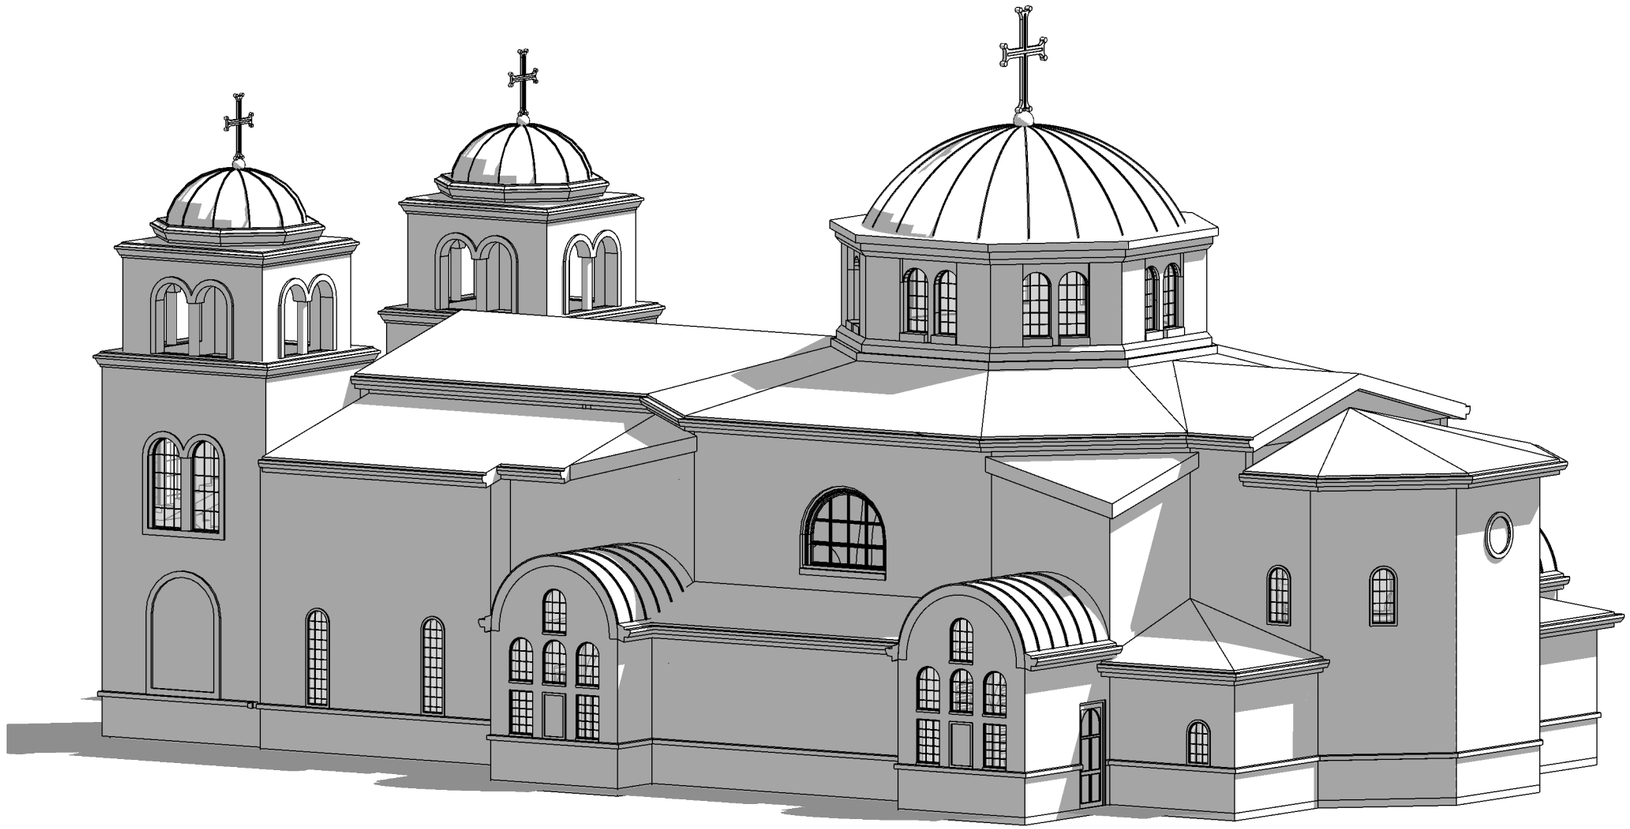

ST. EPHRAIM

VIEW 3

August 31, 2022


A

PROJECT NUMBER: xxxxxxxxxxx

CONCEPT DESIGN

Copyright © 2021 CJK Design Group

CJK studio
CHRIST J. KAMAGES
FAIA NCARB
ARCHITECT, PRINCIPAL

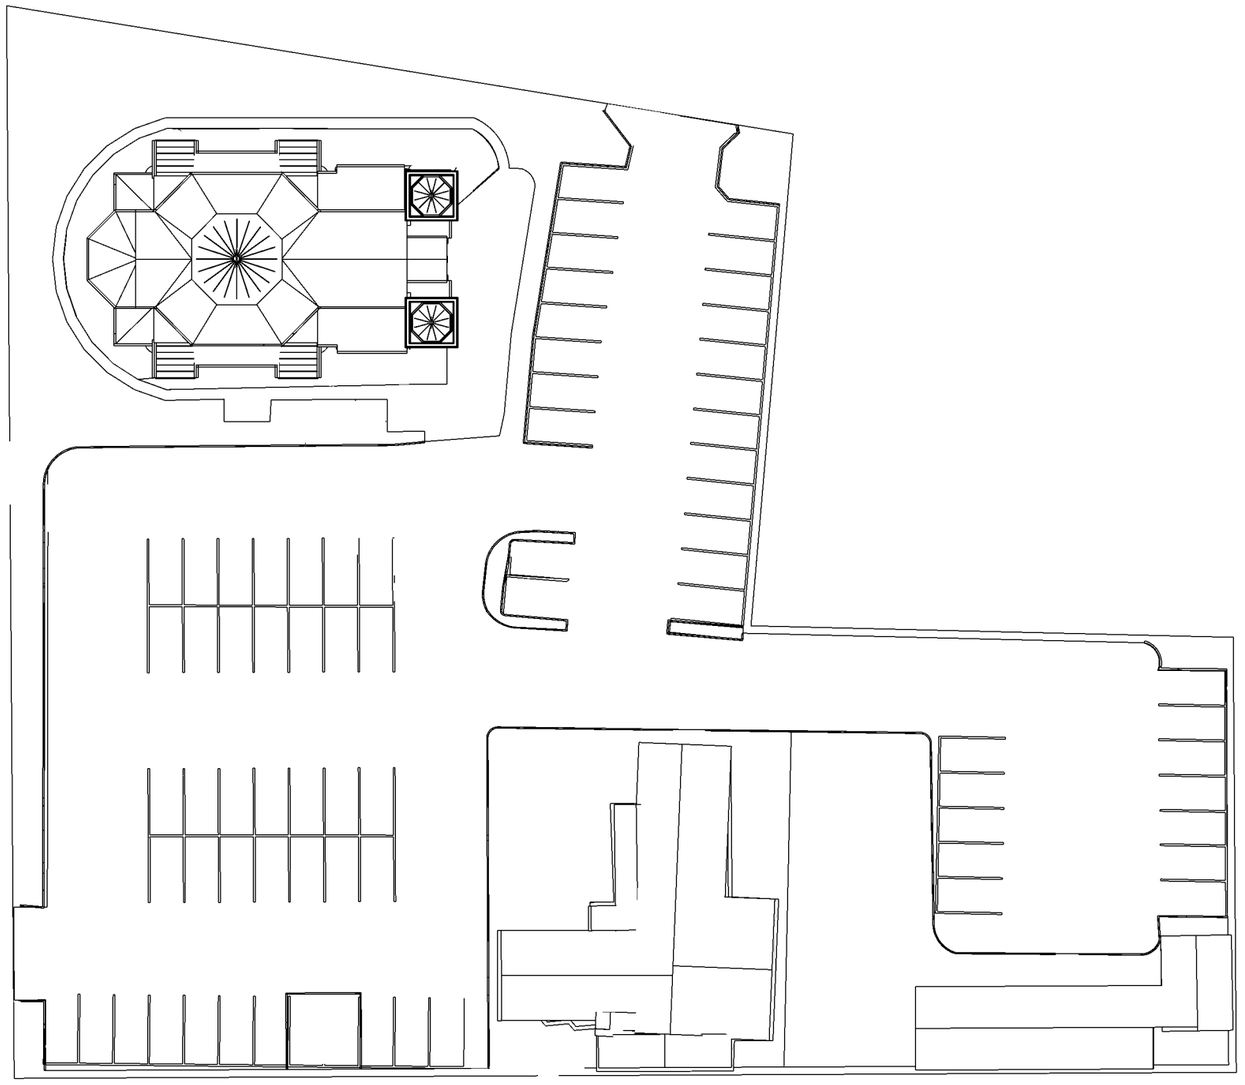

ST. EPHRAIM

SITE PLAN

August 31, 2022


A | 1

PROJECT NUMBER: xxxxxxxxxxx

CONCEPT DESIGN

Copyright © 2021 CJK Design Group

CJK studio
CHRIST J. KAMAGES
FAIA NCARB
ARCHITECT, PRINCIPAL

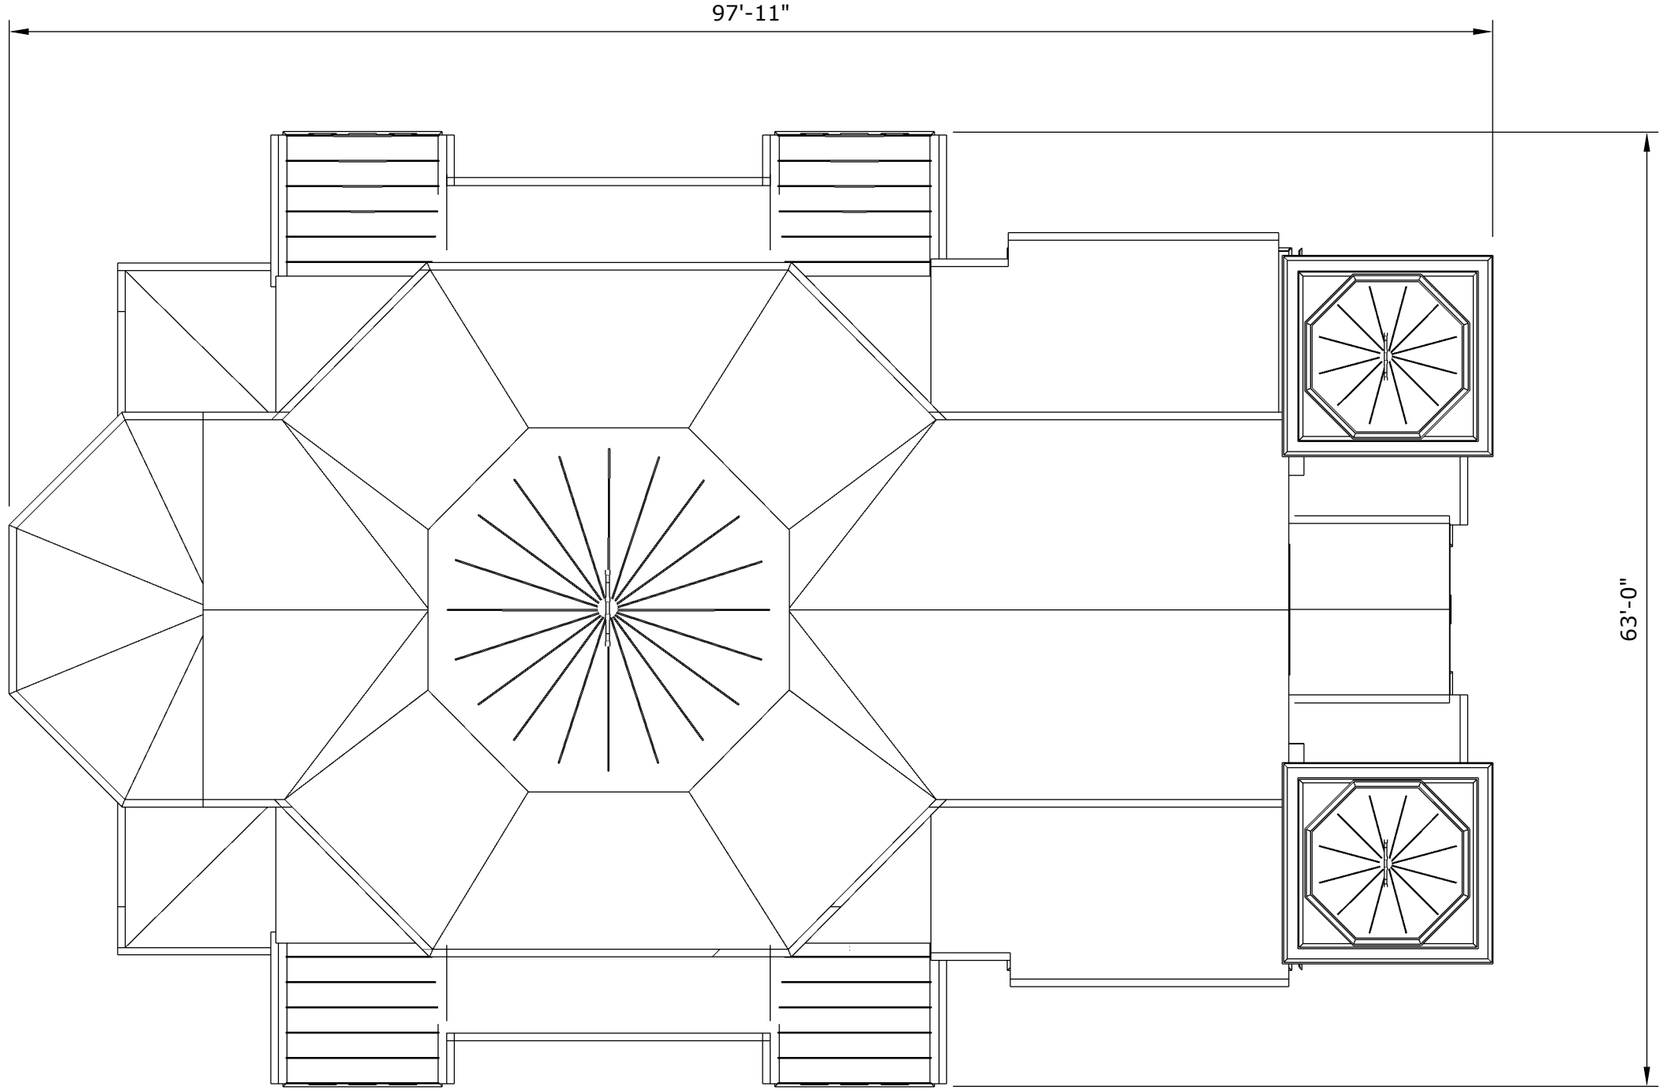

CJK studio
CHRIST J. KAMAGES
FAIA NCARB
ARCHITECT, PRINCIPAL

ST. EPHRAIM

ROOF PLAN


August 31, 2022

A | 2

PROJECT NUMBER: xxxxxxxxxxx

CONCEPT DESIGN

Copyright © 2021 CJK Design Group

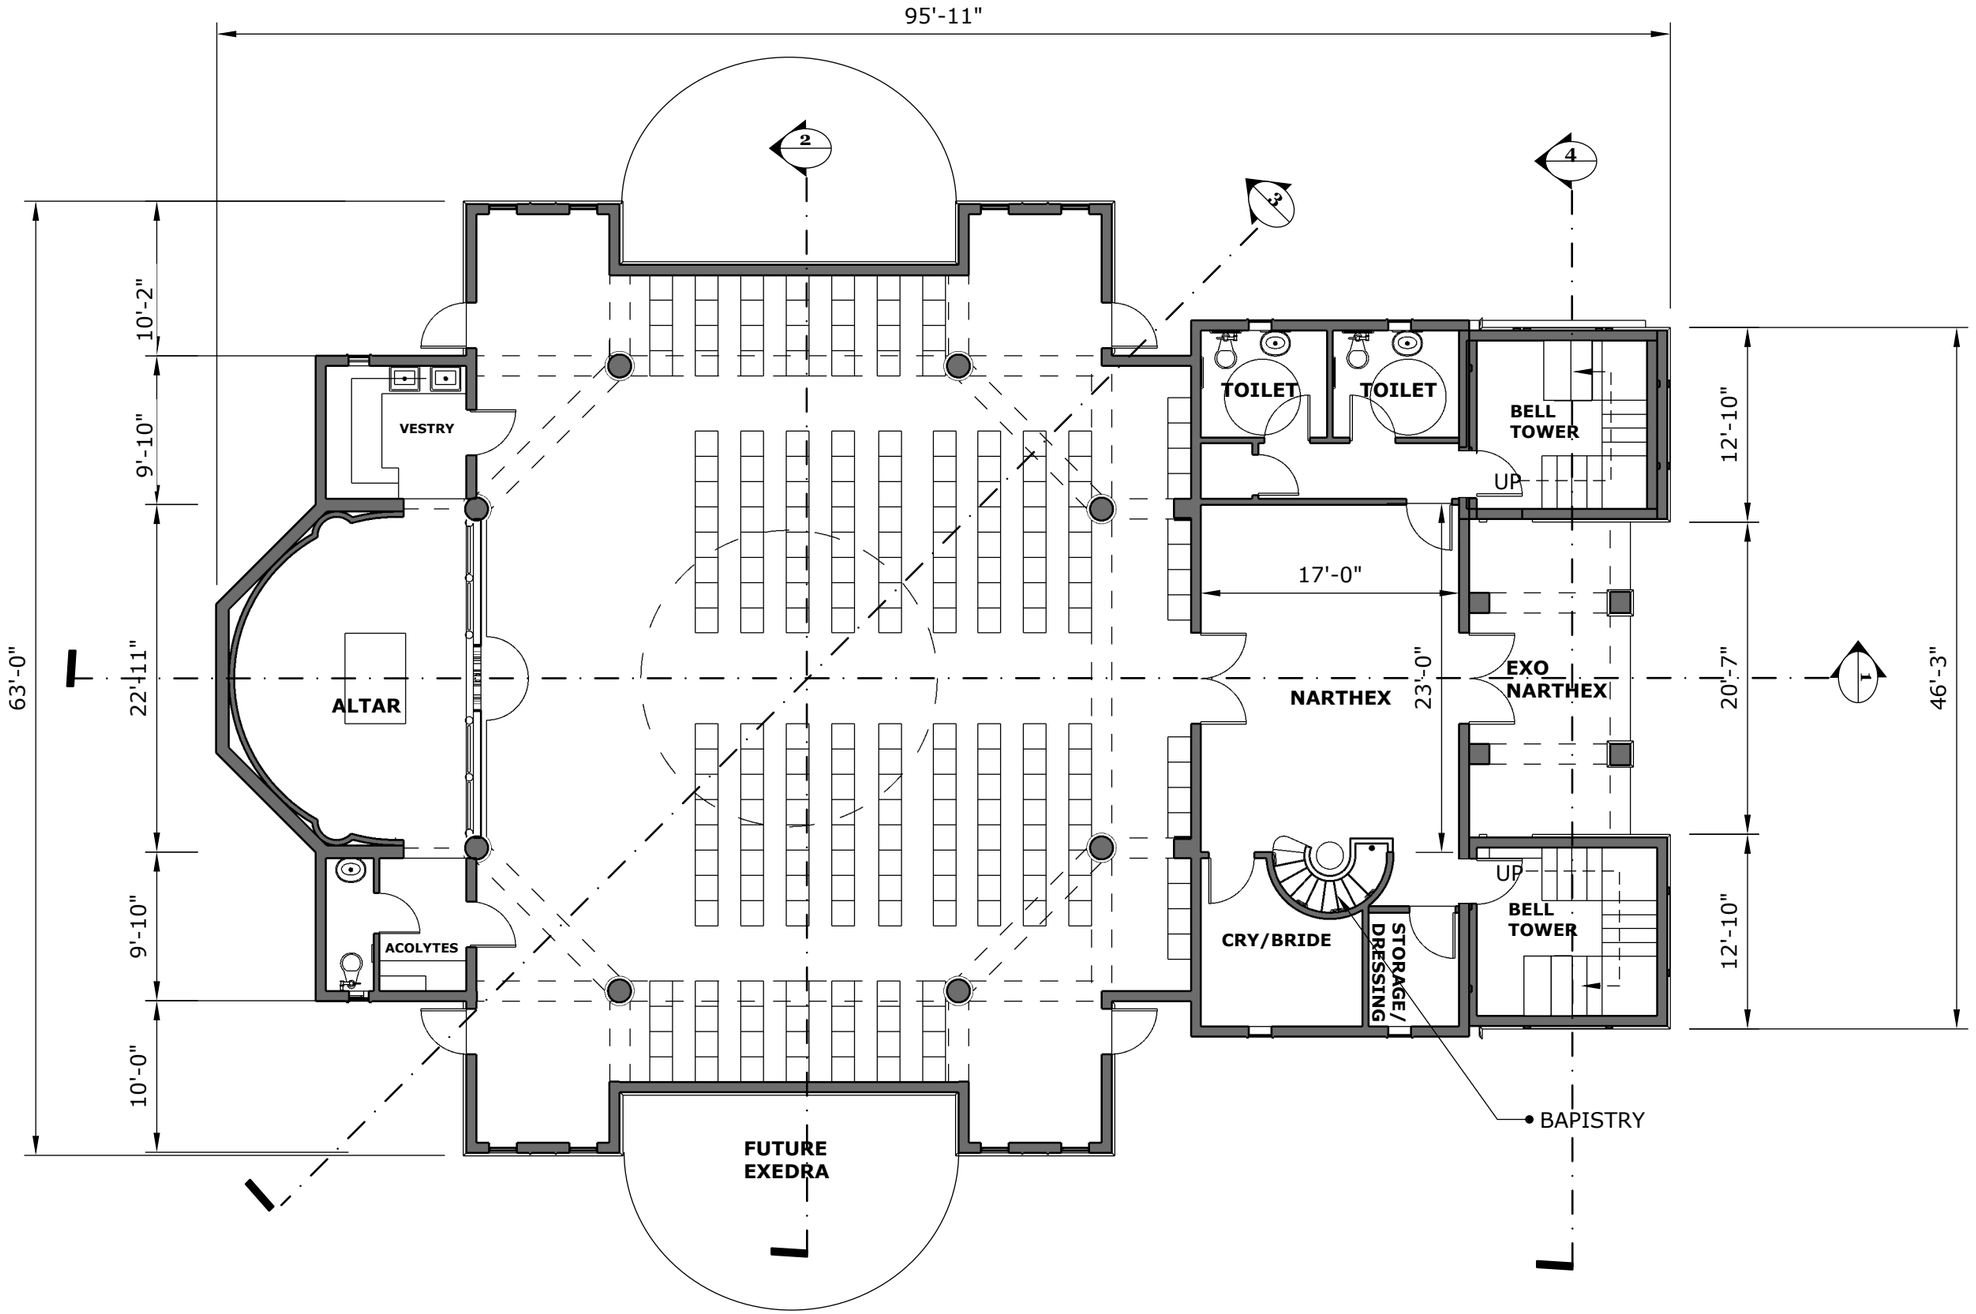

CJK studio
CHRIST J. KAMAGES
FAIA NCARB
ARCHITECT, PRINCIPAL

ST. EPHRAIM


LEVEL 1 PLAN

August 31, 2022 | A | 3

PROJECT NUMBER: xxxxxxxxxxx

CONCEPT DESIGN

Copyright © 2021 CJK Design Group

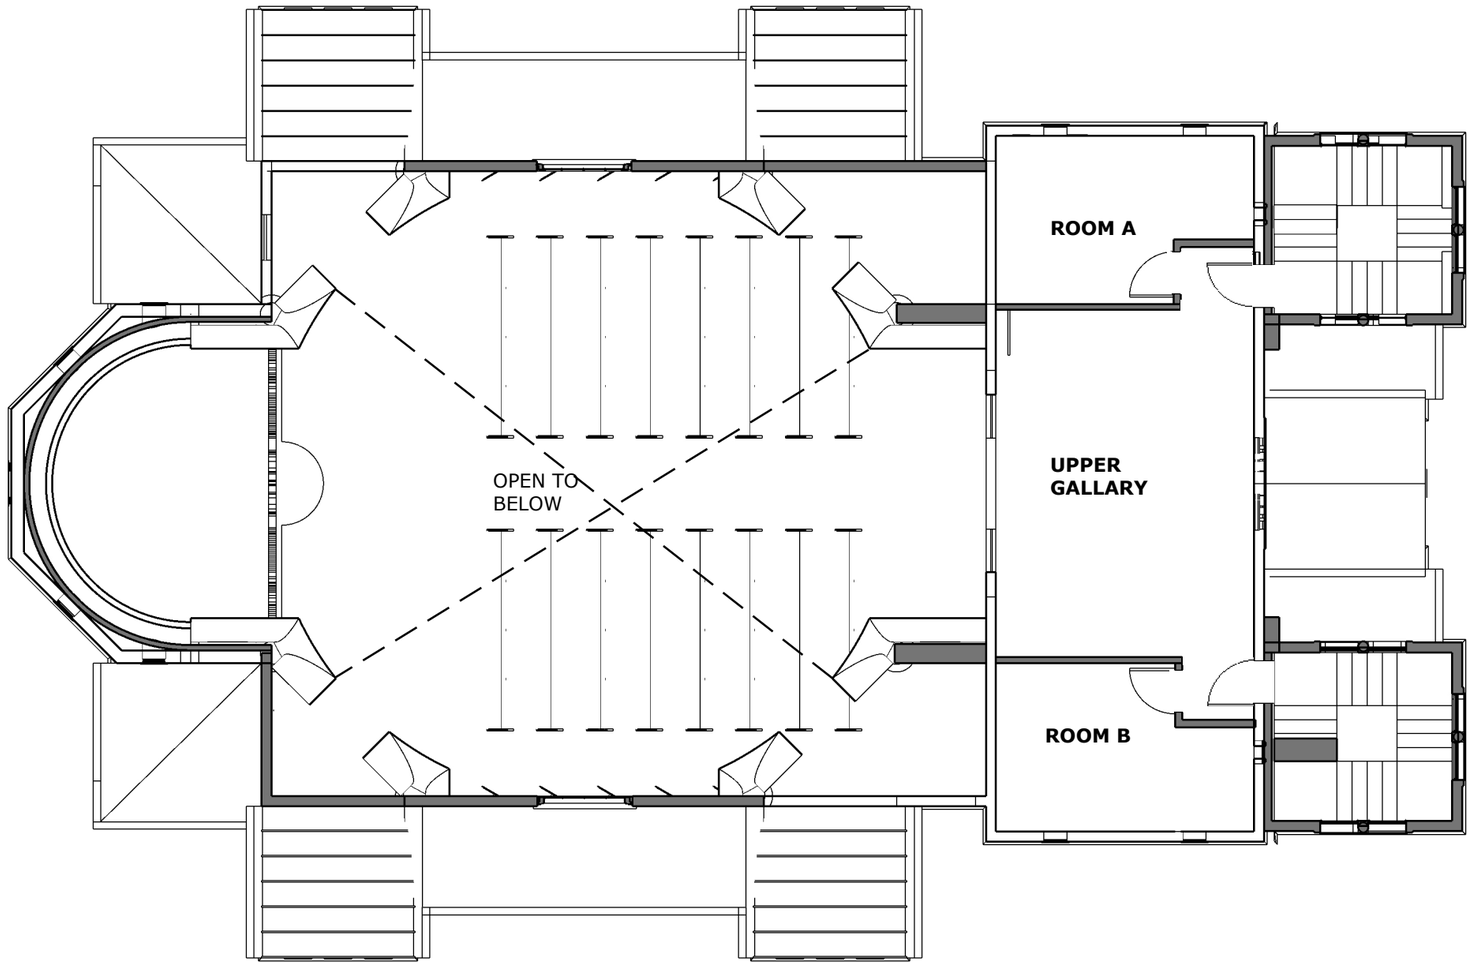

ST. EPHRAIM

LEVEL 2 PLAN

August 31, 2022


A | 4

PROJECT NUMBER: xxxxxxxxxxx

CONCEPT DESIGN

CJK studio
CHRIST J. KAMAGES
FAIA NCARB
ARCHITECT, PRINCIPAL

Copyright © 2021 CJK Design Group

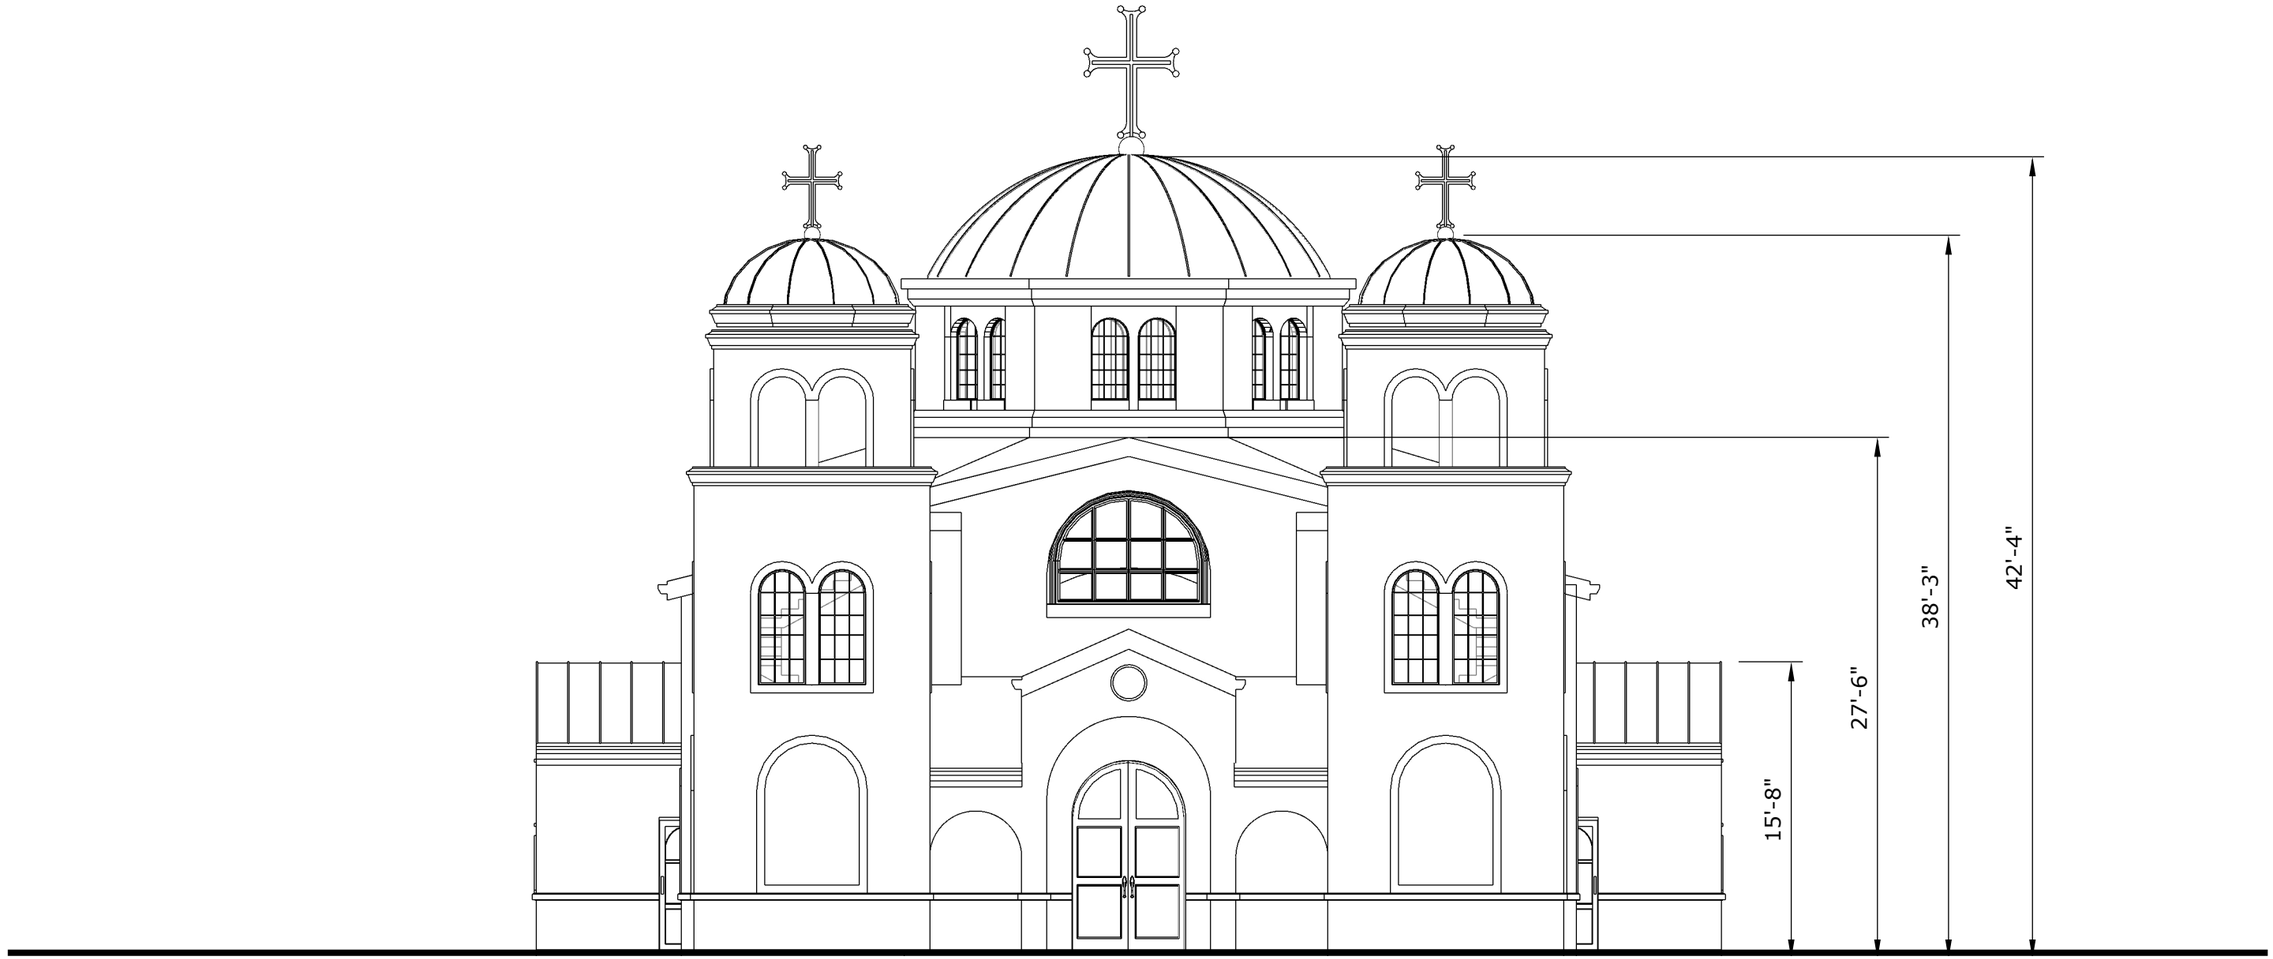

ST. EPHRAIM

WEST ELEVATION

August 31, 2022


A | 5

PROJECT NUMBER: xxxxxxxxxxx

CONCEPT DESIGN

Copyright © 2021 CJK Design Group

CJK studio
CHRIST J. KAMAGES
FAIA NCARB
ARCHITECT, PRINCIPAL

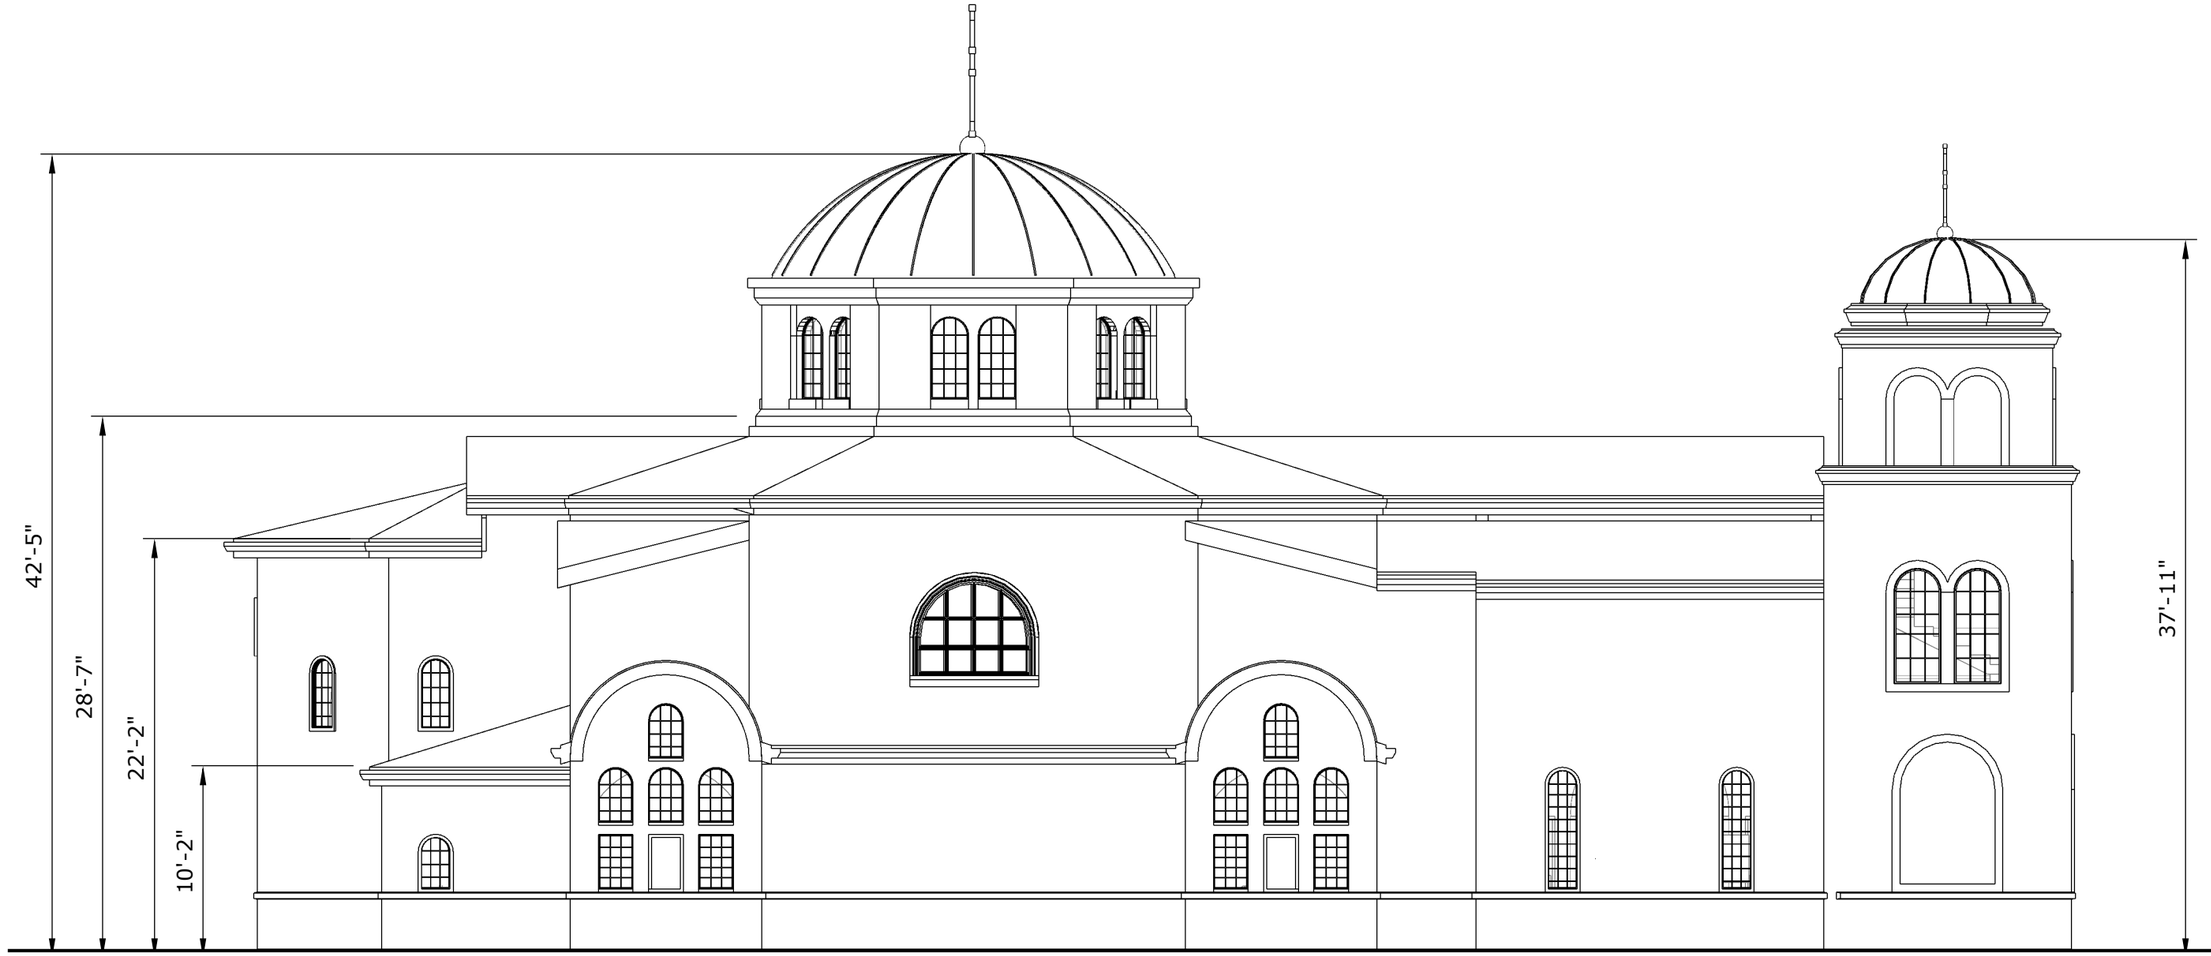

CJK studio
CHRIST J. KAMAGES
FAIA NCARB
ARCHITECT, PRINCIPAL

ST. EPHRAIM

NORTH ELEVATION

August 31, 2022

A | 6

PROJECT NUMBER: xxxxxxxxxxx

CONCEPT DESIGN

Copyright © 2021 CJK Design Group



CJK studio
CHRIST J. KAMAGES
FAIA NCARB
ARCHITECT, PRINCIPAL

ST. EPHRAIM

EAST ELEVATION


August 31, 2022

A | 7

PROJECT NUMBER: xxxxxxxxxxx

CONCEPT DESIGN

Copyright © 2021 CJK Design Group

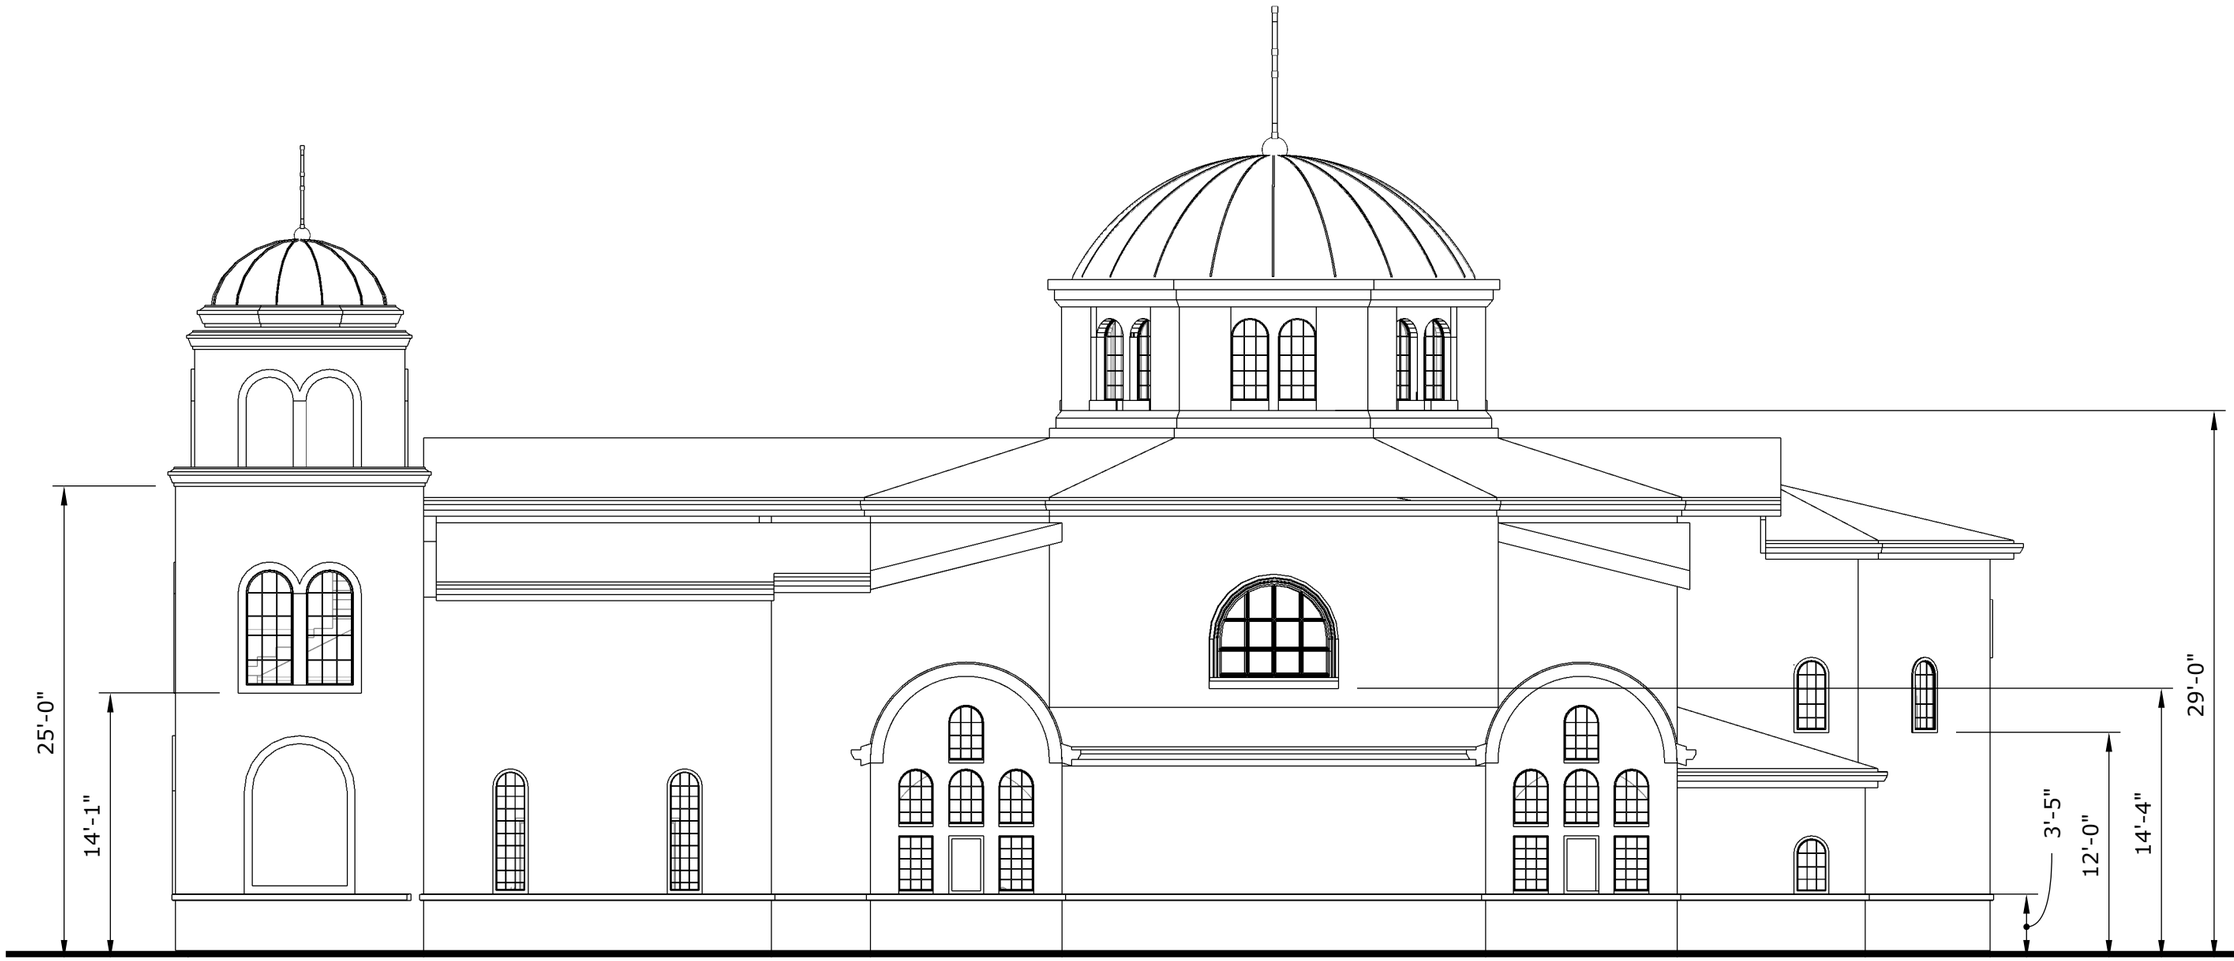

CJK studio
CHRIST J. KAMAGES
FAIA NCARB
ARCHITECT, PRINCIPAL

ST. EPHRAIM

SOUTH ELEVATION


August 31, 2022

A | 8

PROJECT NUMBER: xxxxxxxxxxx

CONCEPT DESIGN

Copyright © 2021 CJK Design Group

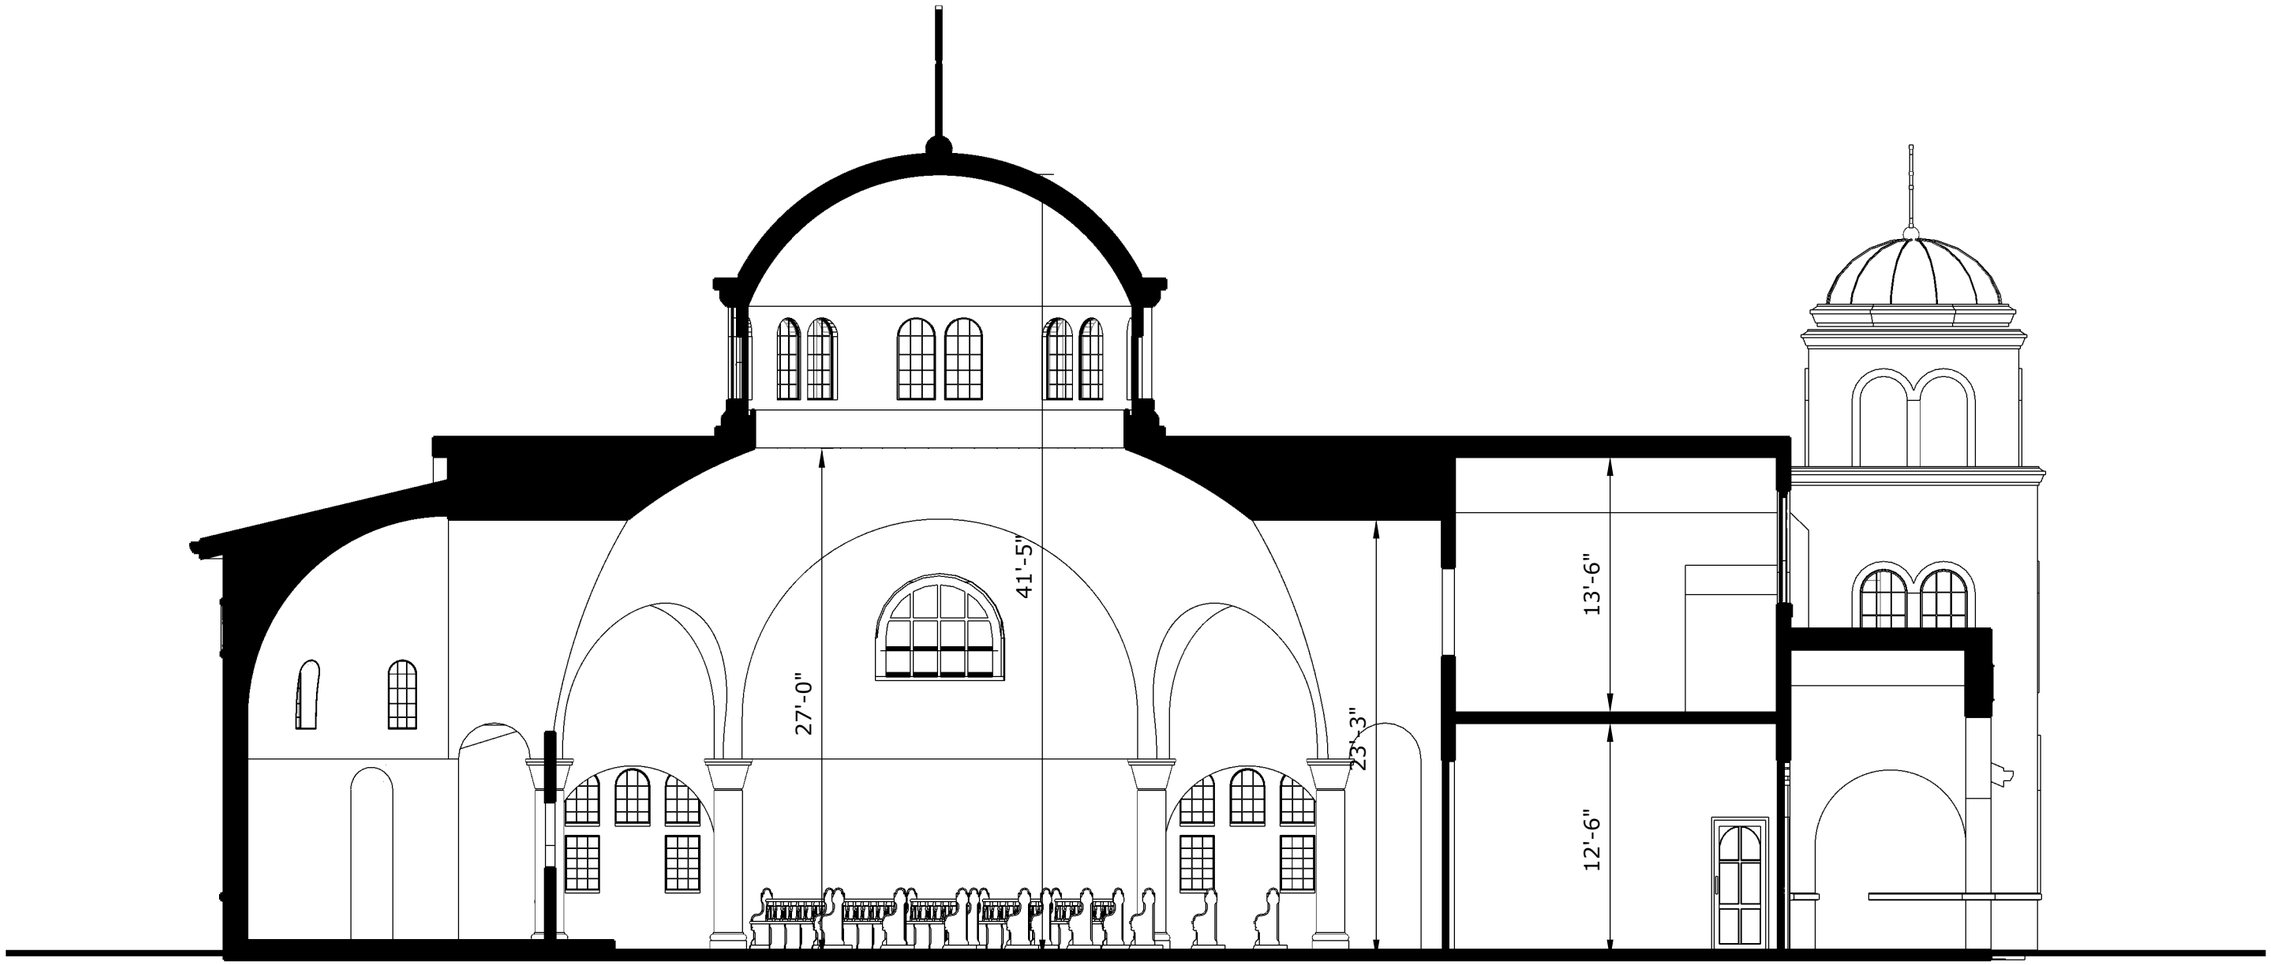

CJK studio
CHRIST J. KAMAGES
FAIA NCARB
ARCHITECT, PRINCIPAL

ST. EPHRAIM

LONGITUDNAL SECTIONAL


August 31, 2022

A | 9

PROJECT NUMBER: xxxxxxxxxxx

CONCEPT DESIGN

Copyright © 2021 CJK Design Group

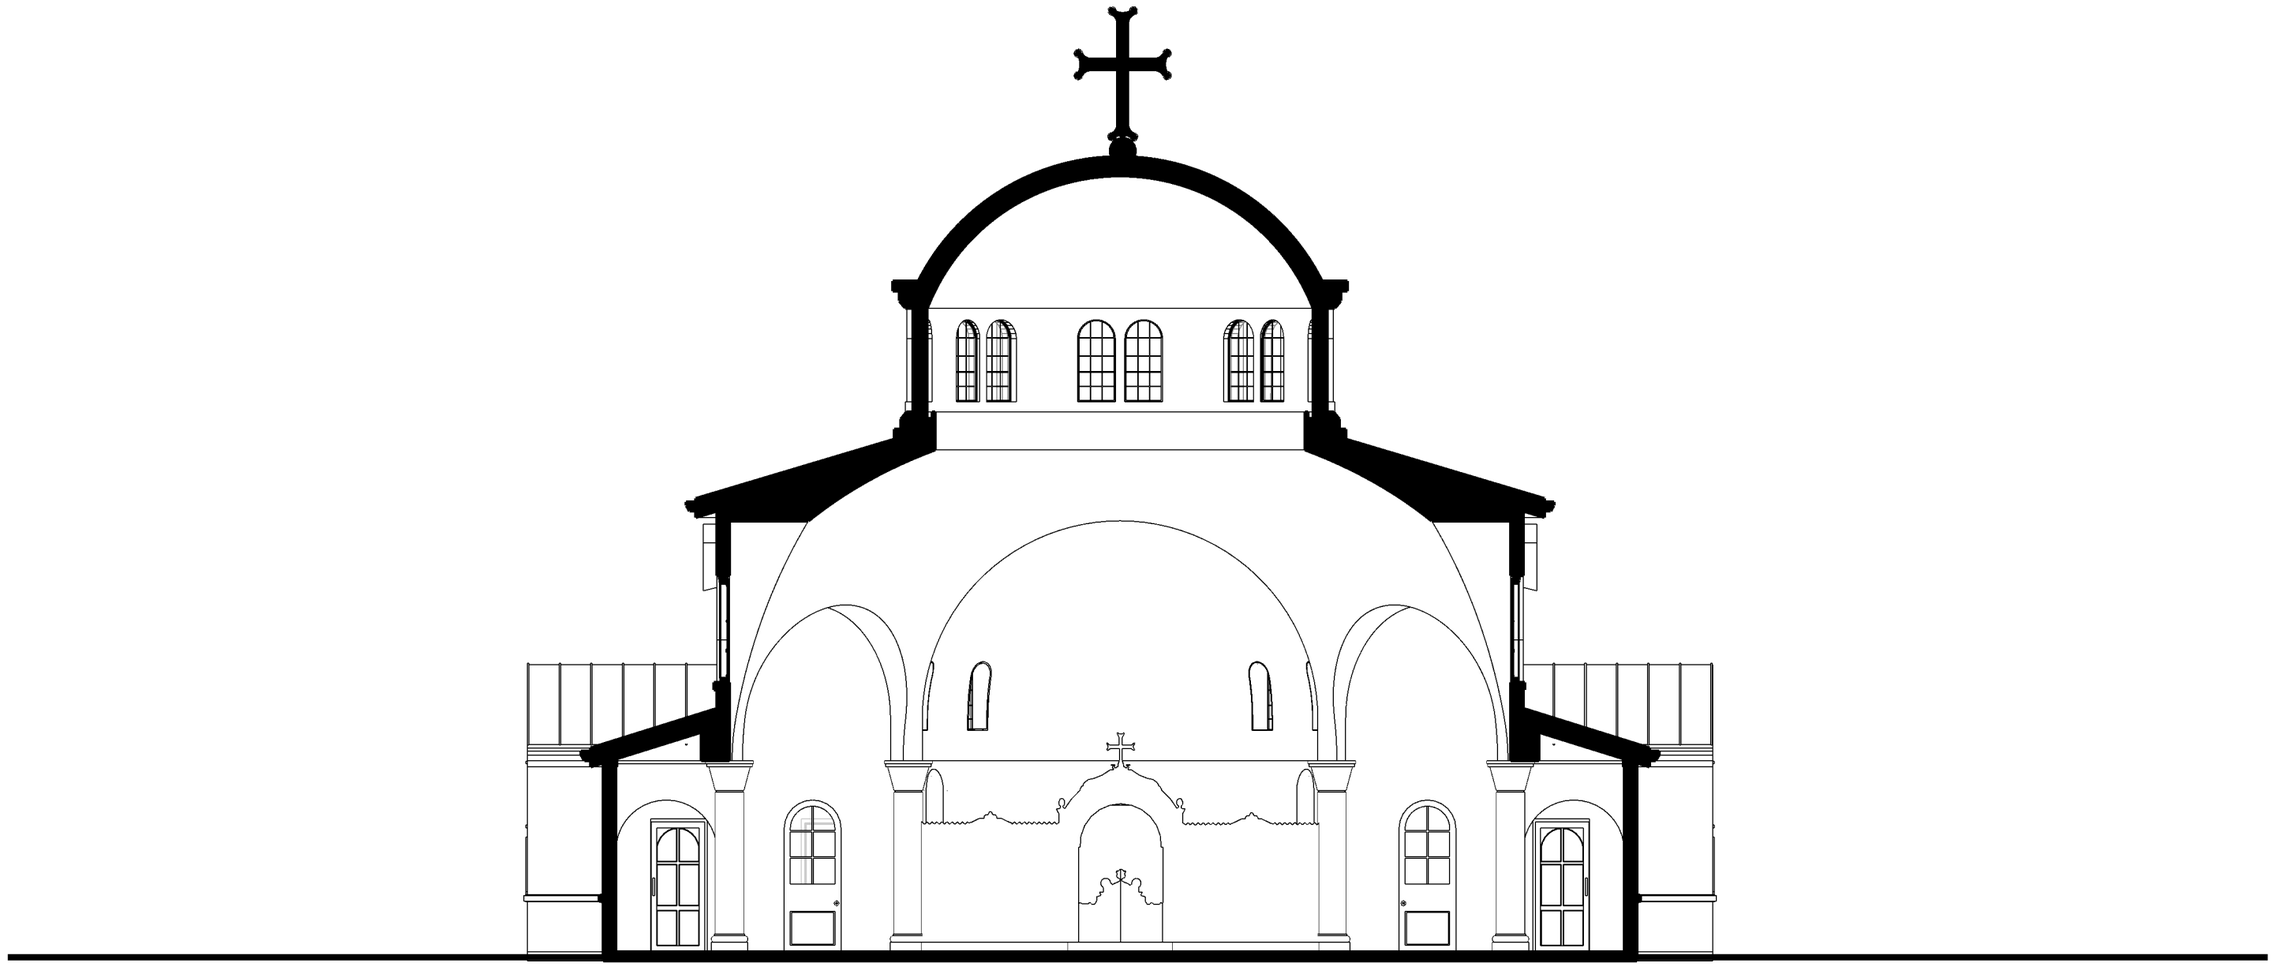

ST. EPHRAIM

CROSS SECTION

August 31, 2022


A | 10

PROJECT NUMBER: xxxxxxxxxxx

CONCEPT DESIGN

CJK studio
CHRIST J. KAMAGES
FAIA NCARB
ARCHITECT, PRINCIPAL

Copyright © 2021 CJK Design Group

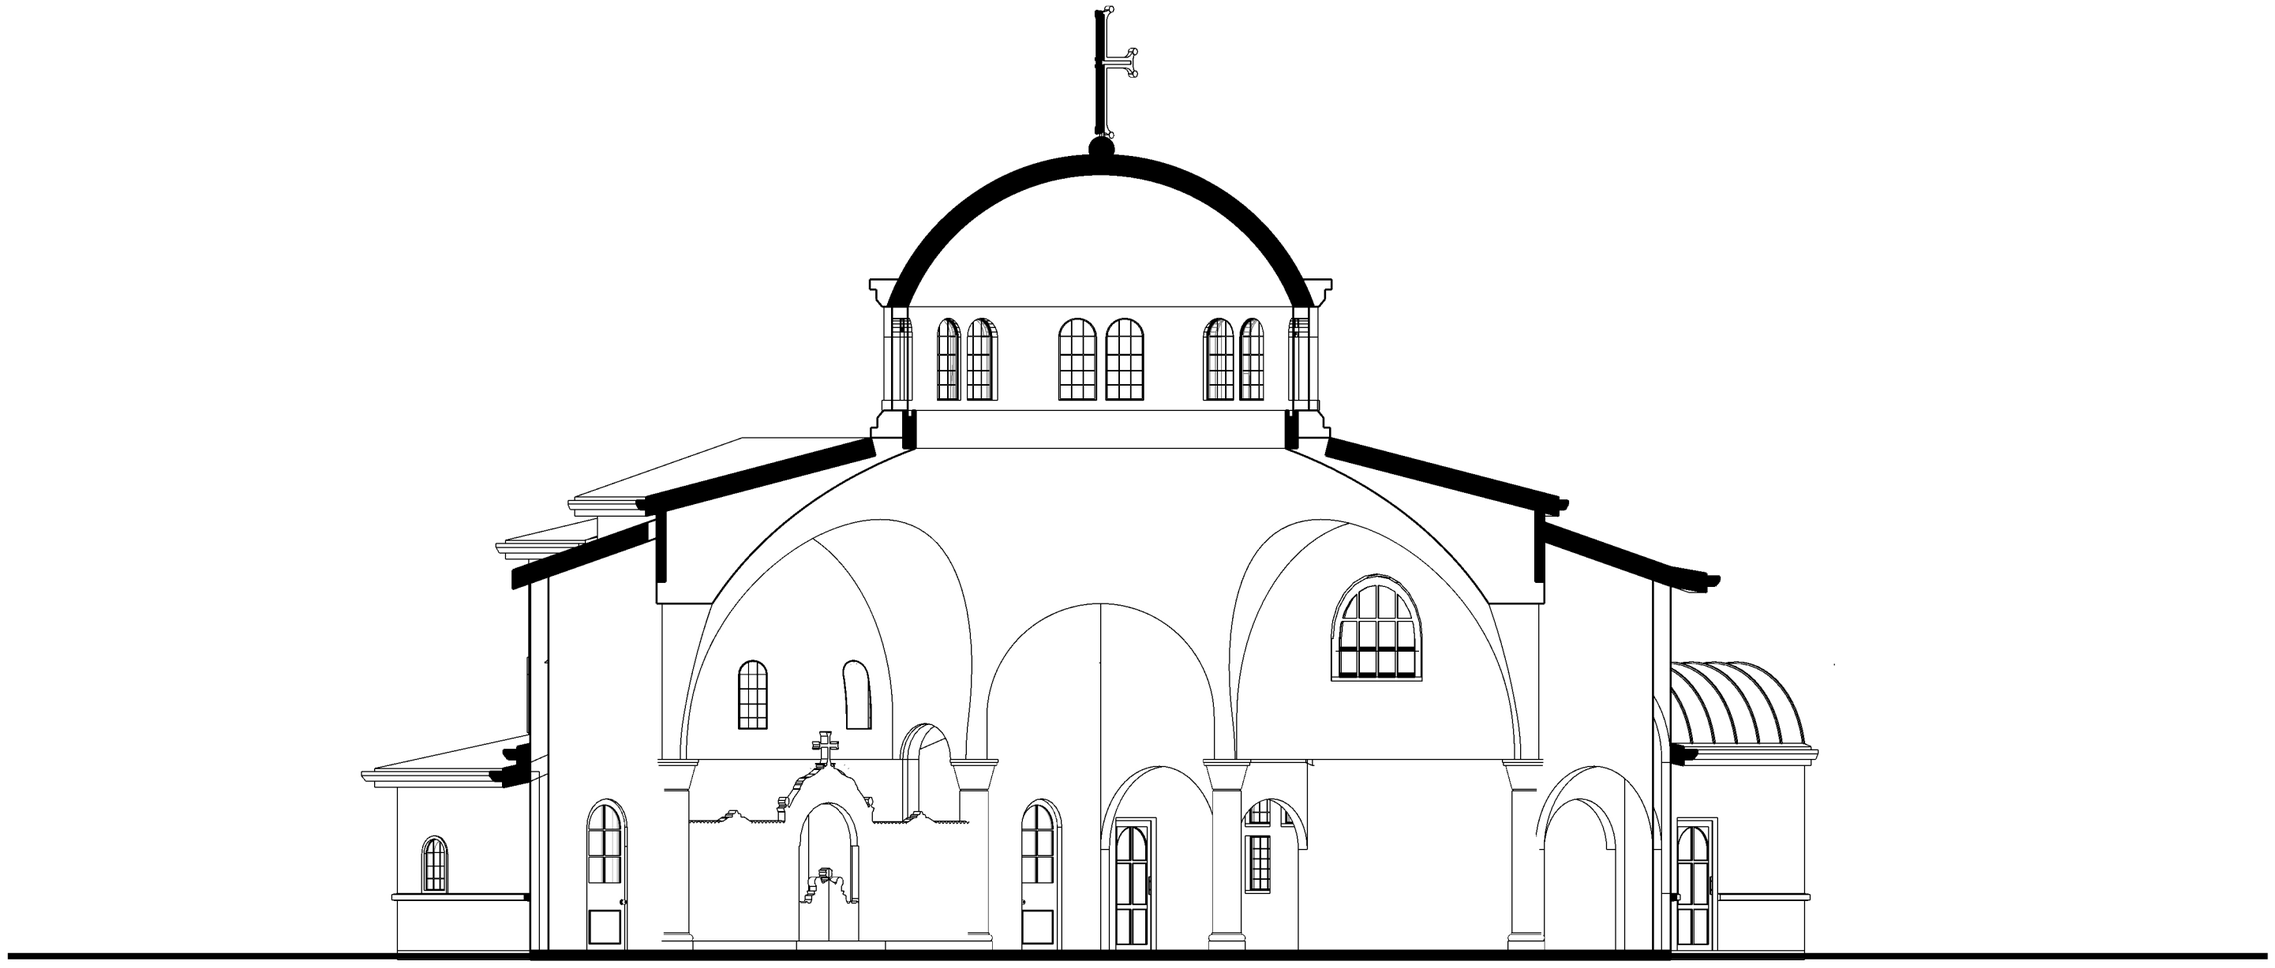

ST. EPHRAIM

DIGONAL SECTION

August 31, 2022


A | 11

PROJECT NUMBER: xxxxxxxxxxx

CONCEPT DESIGN

Copyright © 2021 CJK Design Group

CJK studio
CHRIST J. KAMAGES
FAIA NCARB
ARCHITECT, PRINCIPAL

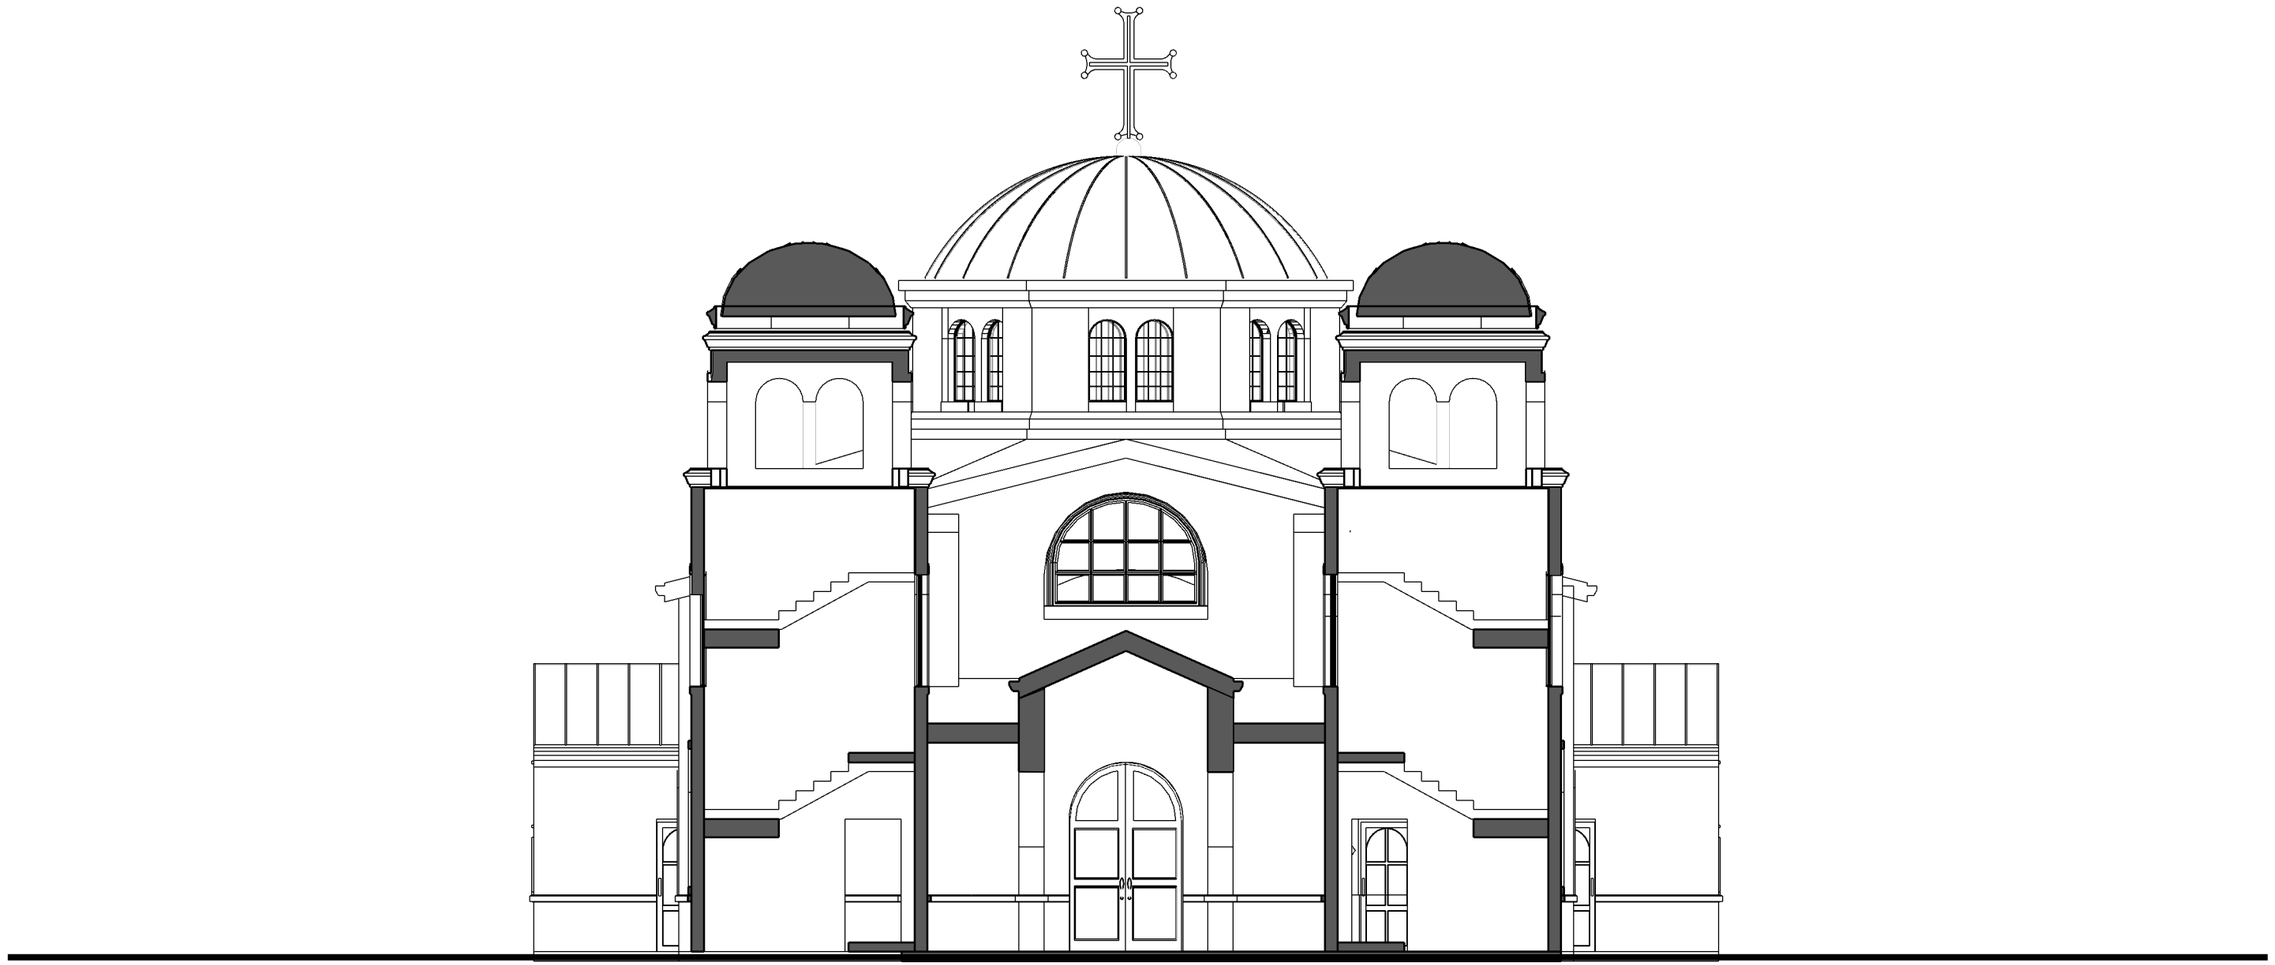

ST. EPHRAIM

SECTION THROUGH TOWERS

August 31, 2022

A | 12

PROJECT NUMBER: xxxxxxxxxxx

CONCEPT DESIGN

Copyright © 2021 CJK Design Group

CJK studio
CHRIST J. KAMAGES
FAIA NCARB
ARCHITECT, PRINCIPAL



ST. EPHRAIM

INTERIOR VIEW 1

August 31, 2022


A | 13

PROJECT NUMBER: xxxxxxxxxxx

CONCEPT DESIGN

Copyright © 2021 CJK Design Group

CJK studio
CHRIST J. KAMAGES
FAIA NCARB
ARCHITECT, PRINCIPAL

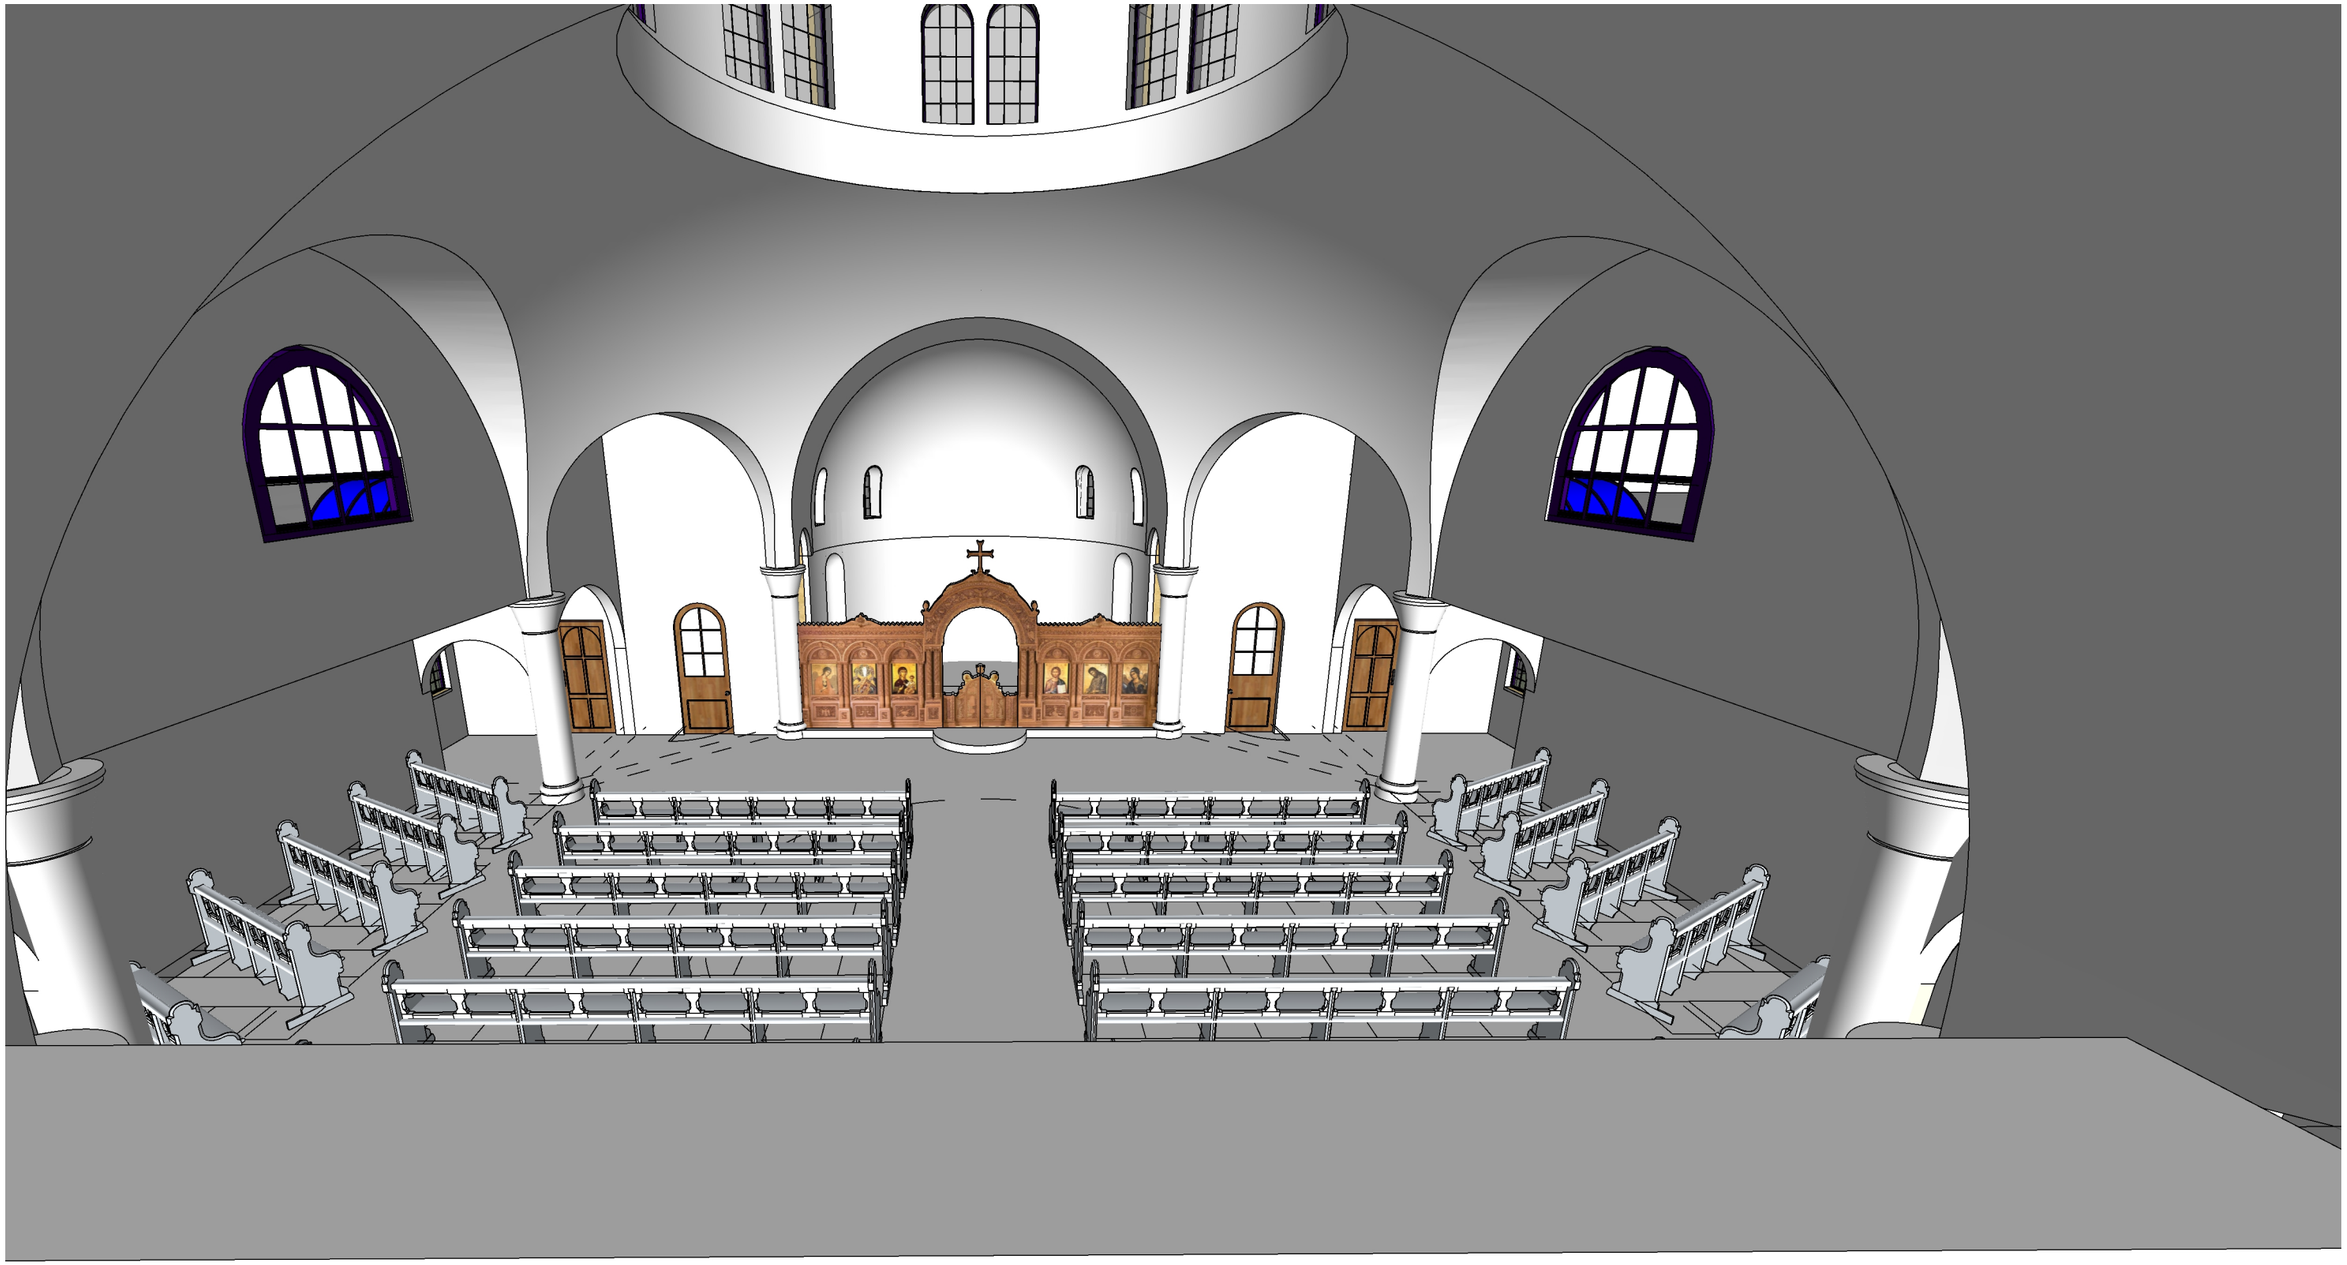

CJK studio
CHRIST J. KAMAGES
FAIA NCARB
ARCHITECT, PRINCIPAL

ST. EPHRAIM

INTERIOR VIEW 3

August 31, 2022

A | 14

PROJECT NUMBER: xxxxxxxxxxx

CONCEPT DESIGN

Copyright © 2021 CJK Design Group



CJK studio
CHRIST J. KAMAGES
FAIA NCARB
ARCHITECT, PRINCIPAL

ST. EPHRAIM

INTERIOR VIEW 3

August 31, 2022

A | 15

PROJECT NUMBER: xxxxxxxxxxx

CONCEPT DESIGN

Copyright © 2021 CJK Design Group